



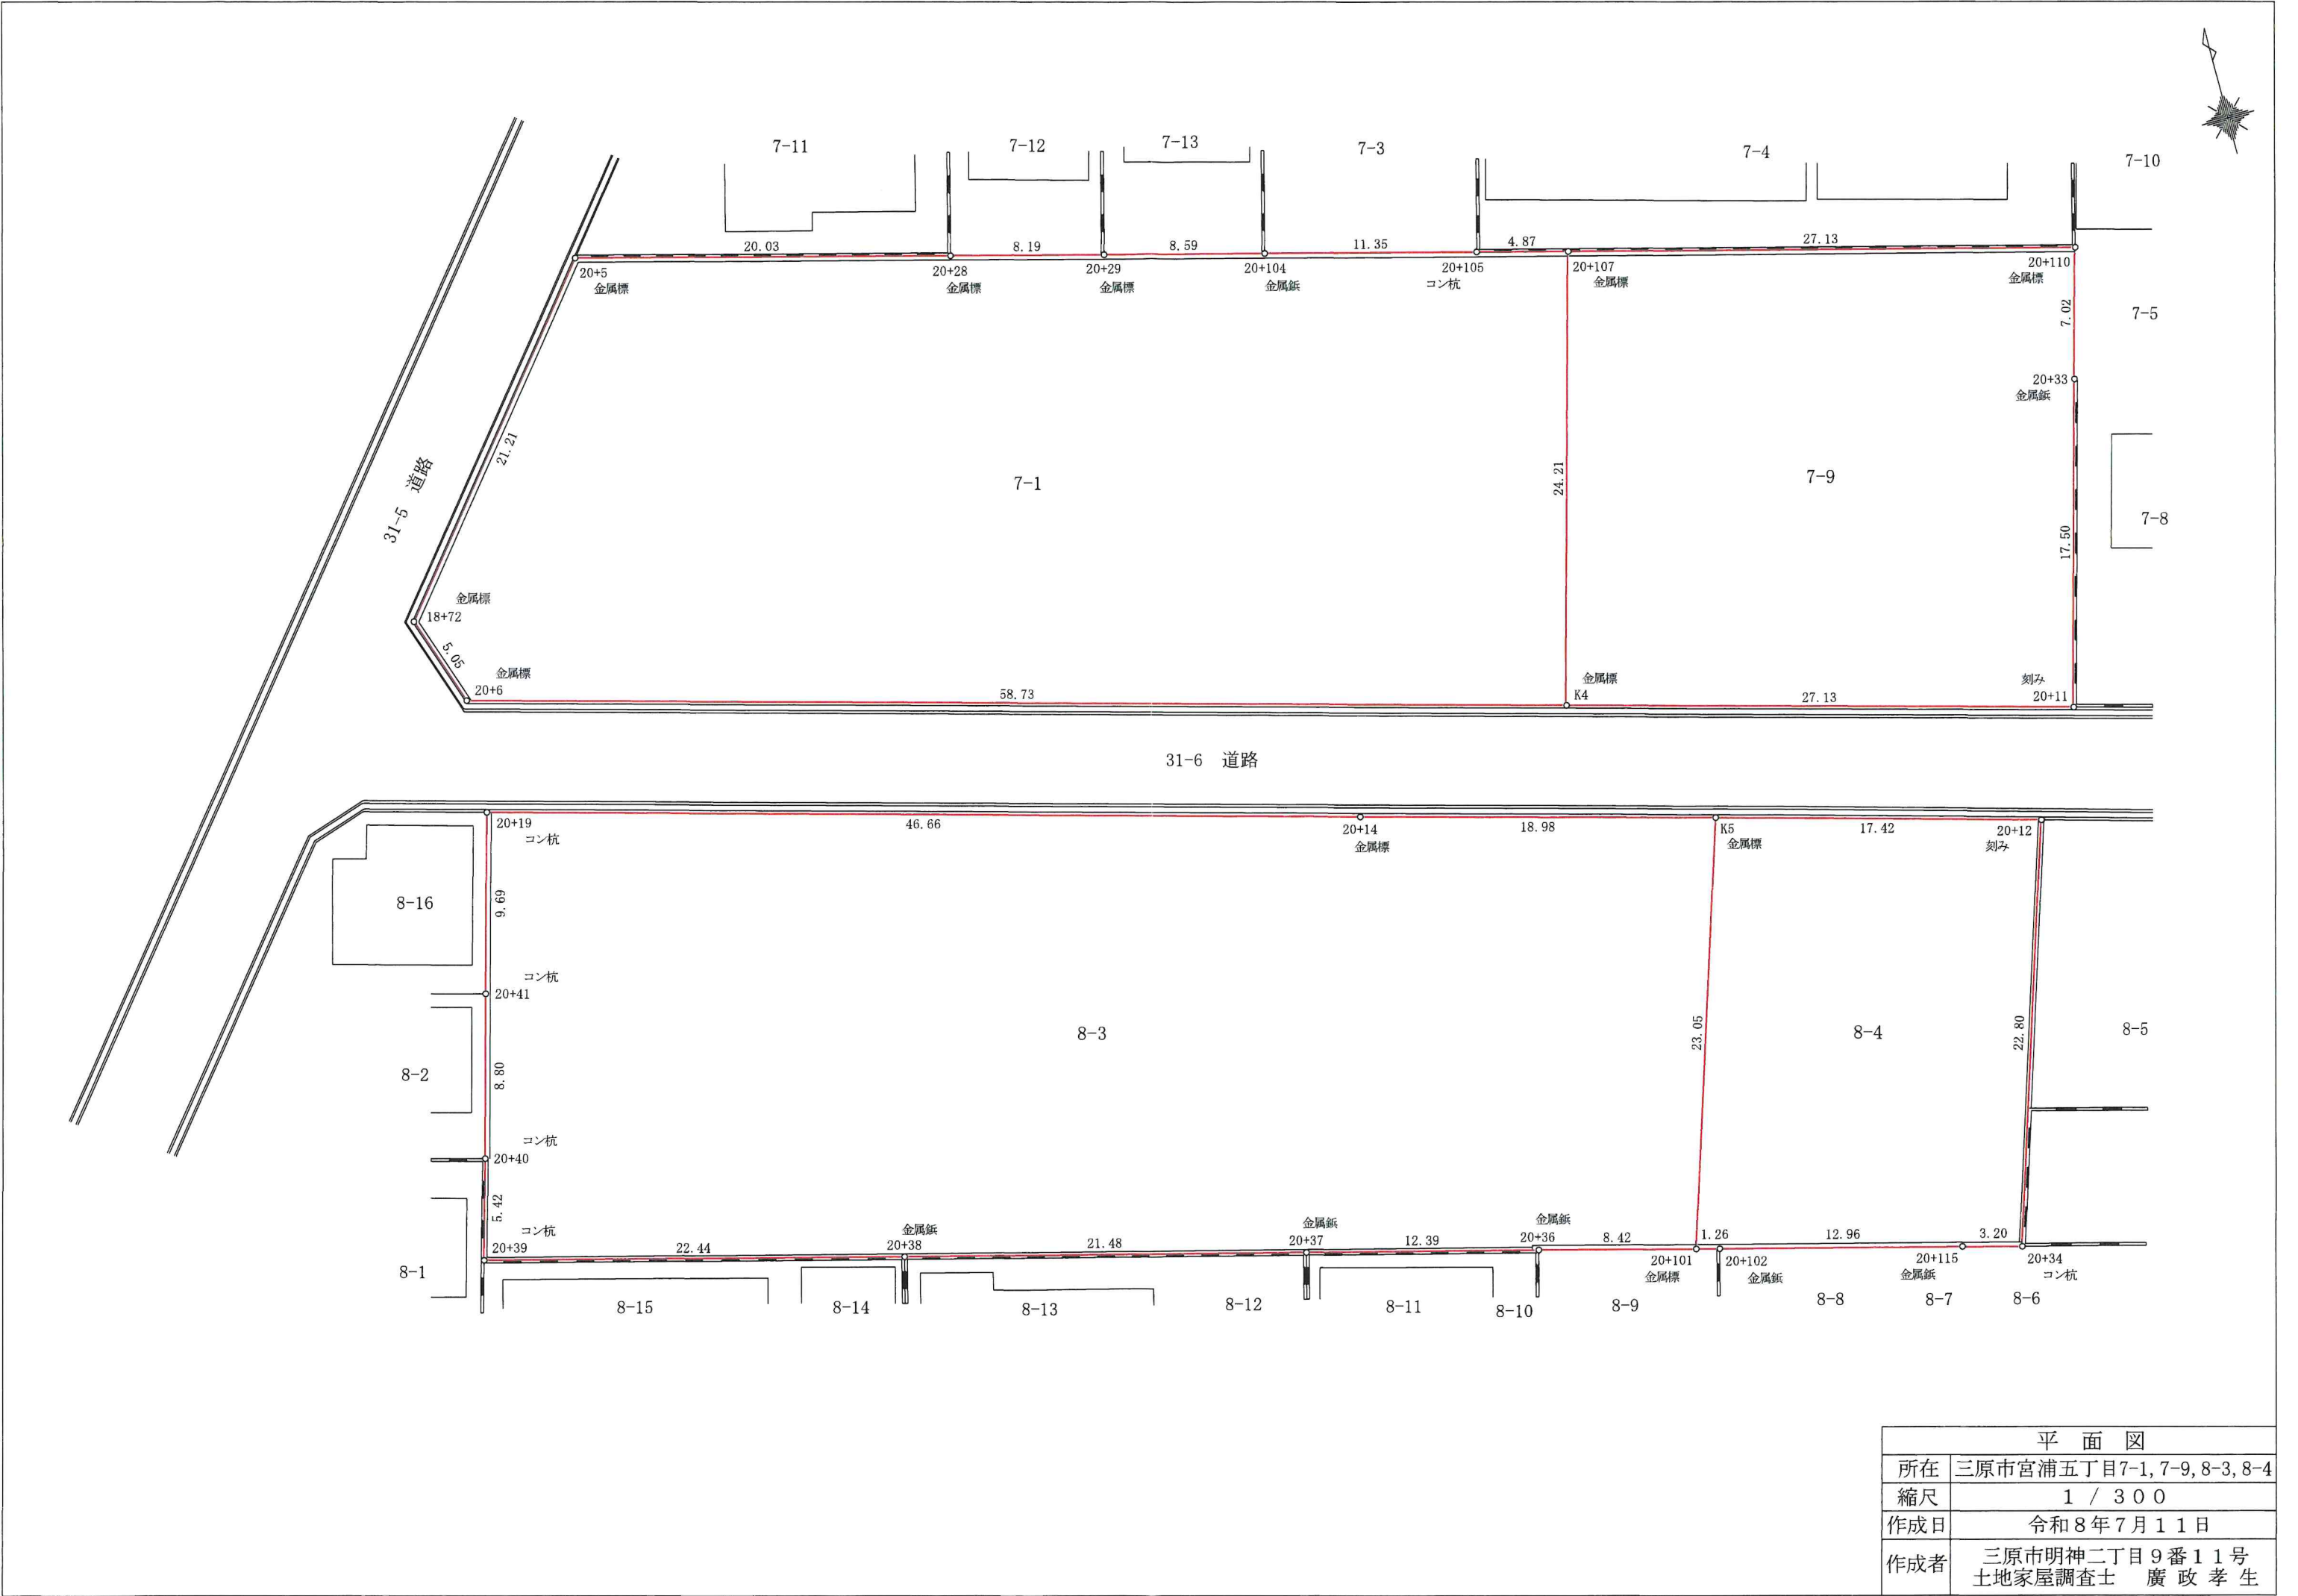

平面図	
所在	三原市宮浦五丁目7-1, 7-9, 8-3, 8-4
縮尺	1 / 300
作成日	令和8年7月11日
作成者	三原市明神二丁目9番11号 土地家屋調査士 廣政孝生

面積計算図

S=1/300

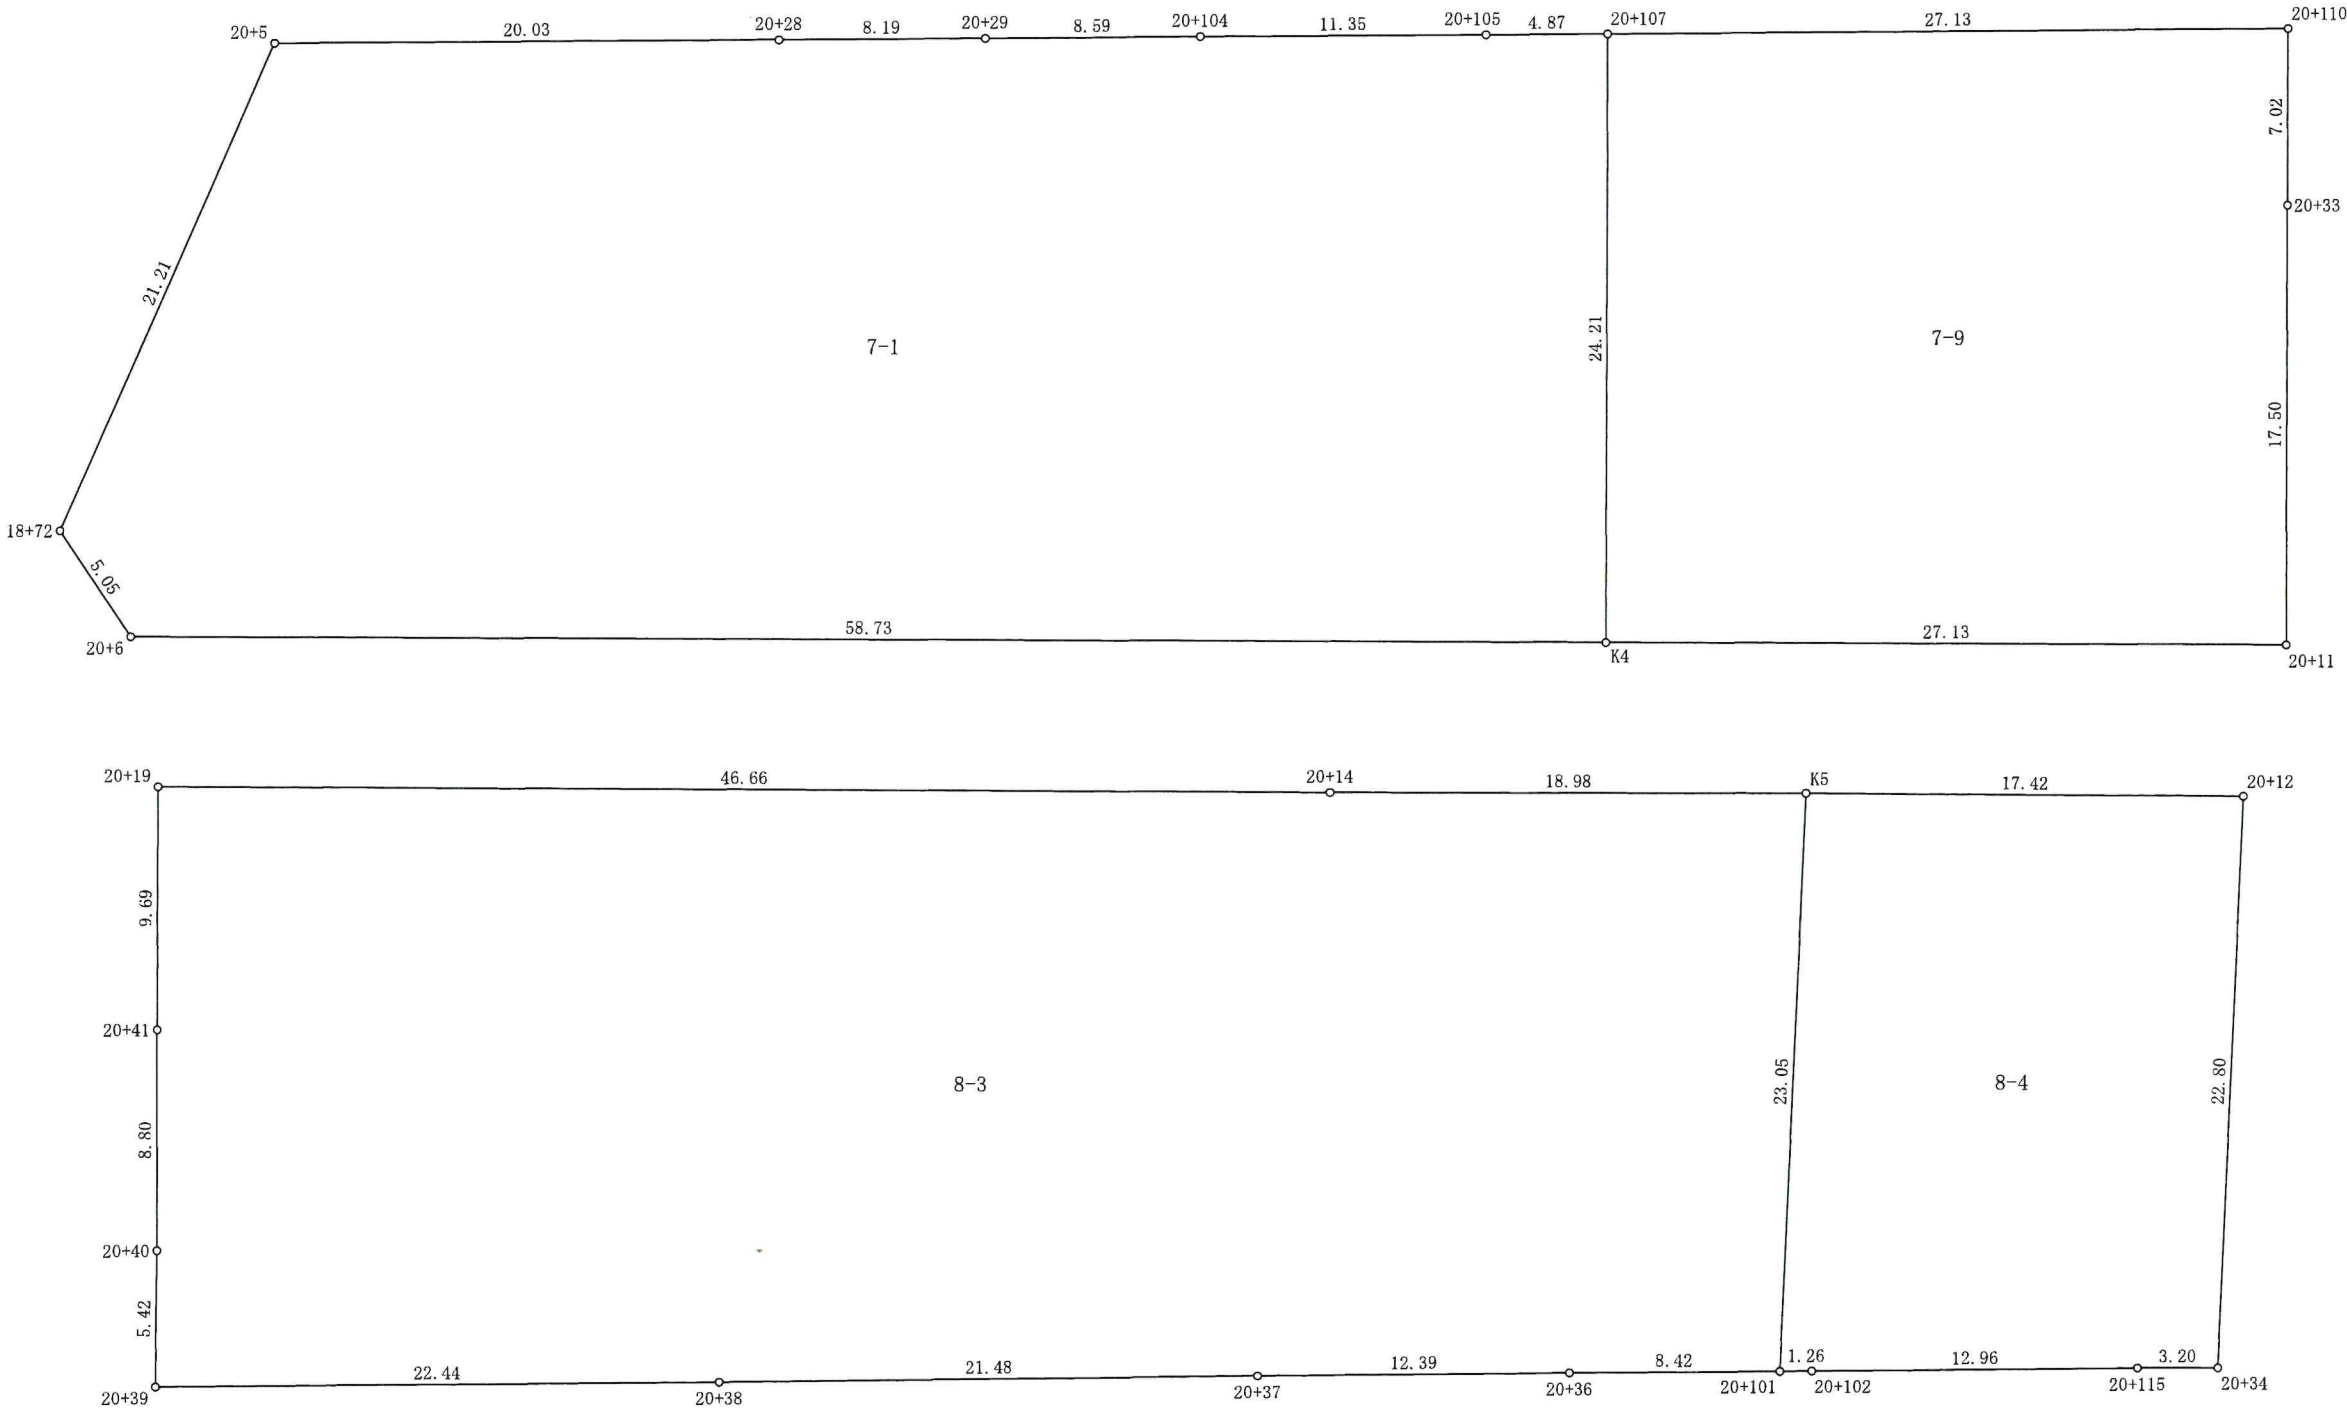

地番	7-1		
測点	Xn	Yn	(Xn+1 - Xn-1)Yn
20+107	-177411.542	82165.186	2020688.419298
20+105	-177410.311	82160.466	336940.071066
20+104	-177407.441	82149.484	413129.755036
20+29	-177405.282	82141.161	347292.828708
20+28	-177403.213	82133.227	585527.775283
20+5	-177398.153	82113.843	-940614.071565
18+72	-177414.668	82100.530	-1749398.093240
20+6	-177419.461	82102.132	-1661418.743152
K4	-177434.904	82158.801	650615.545119
		倍面積	2763.486553
		面積	1381.7432765
		地積	1381.74 m ²

地番	7-9		
測点	Xn	Yn	(Xn+1 - Xn-1)Yn
20+110	-177418.382	82191.446	1119118.728736
20+107	-177411.542	82165.186	-1357533.203092
K4	-177434.904	82158.801	-2506254.224505
20+11	-177442.047	82184.976	800974.776096
20+33	-177425.158	82189.586	1945016.552690
		倍面積	1322.629925
		面積	661.3149625
		地積	661.31 m ²

地番	8-3		
測点	Xn	Yn	(Xn+1 - Xn-1)Yn
K5	-177442.779	82164.954	2213934.685530
20+14	-177437.818	82146.628	1419165.145328
20+19	-177425.503	82101.616	243184.986592
20+41	-177434.856	82099.065	-1465304.112120
20+40	-177443.351	82096.765	-1126449.712565
20+39	-177448.577	82095.307	-891062.462178
20+38	-177454.205	82117.035	-900659.639880
20+37	-177459.545	82137.848	-692422.058640
20+36	-177462.635	82149.849	-428657.912082
20+101	-177464.763	82157.998	1631329.208288
		倍面積	3058.128273
		面積	1529.0641365
		地積	1529.06 m ²

地番	8-4		
測点	Xn	Yn	(Xn+1 - Xn-1)Yn
20+12	-177447.424	82181.744	2168365.315440
K5	-177442.779	82164.954	-1424658.137406
20+101	-177464.763	82157.998	-1832123.355400
20+102	-177465.079	82159.220	-293965.689160
20+115	-177468.341	82171.770	-335671.680450
20+34	-177469.164	82174.863	1718851.609371
		倍面積	798.062395
		面積	399.0311975
		地積	399.03 m ²